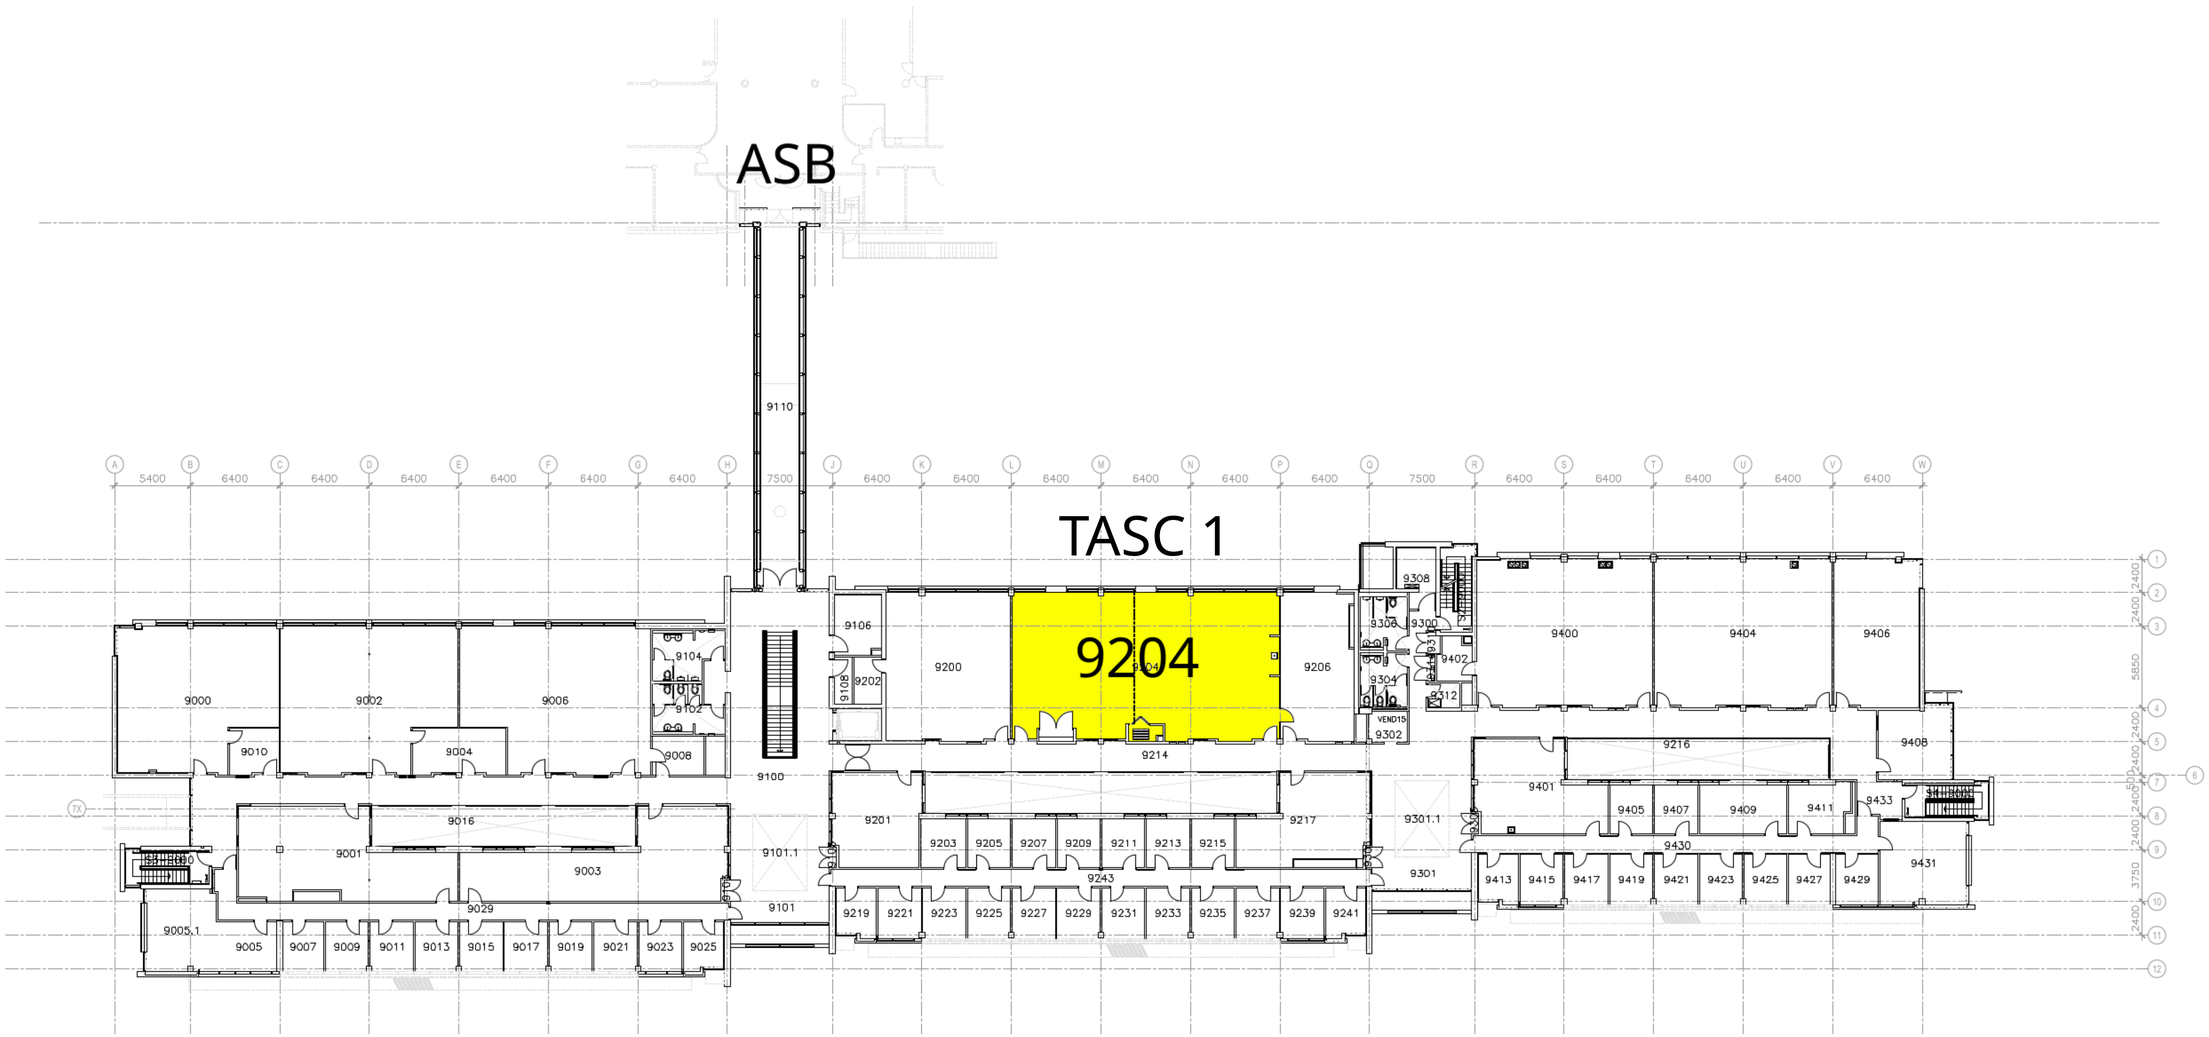

SFU	SIMON FRASER UNIVERSITY FACILITIES SERVICES	
Building 046	Floor 9000 Level	Date 15/02/2018
Reference Level 10	Scale 1:250	Campus BRNBY
Drawing File		Sheet 3 OF 3
Building TASC 1		Grid Reference L30